APPENDIX C

LAND USE CONSENT PLANS



WAIKATO DISTRICT COUNCIL
17 MAY 2019
Time ..... Initials .....
NGARUAWAHIA



TE KOWHAI VILLAGE COMMERCIAL DEVELOPMENT

561 Horotiu Road, Te Kowhai

SK0 COVER

DATE 15-02-2019
SCALE
ISSUE TYPE LANDUSE REV1
JOB # 18-039

DDL ARCHITECTURE

Document Set ID: 2244959
Version: 1, Version Date: 20/05/2019



ELEVATION - A

WAIKATO DISTRICT COUNCIL
17 MAY 2019
Time ..... Initials.....
NGARUAWAHIA



ELEVATION - B



ELEVATION - C

TE KOWHAI VILLAGE COMMERCIAL DEVELOPMENT

561 Horotiu Road, Te Kowhai

SK02 ELEVATIONS A-C

DATE 15-02-2019
SCALE 1 : 200
ISSUE TYPE LANDUSE REV1
JOB # 18-039


DDL ARCHITECTURE

Document Set ID: 2244959
Version: 1, Version Date: 20/05/2019




ELEVATION - D

WAIKATO DISTRICT COUNCIL
17 MAY 2019
Time ..... Initials.....
NGARUAWAHIA

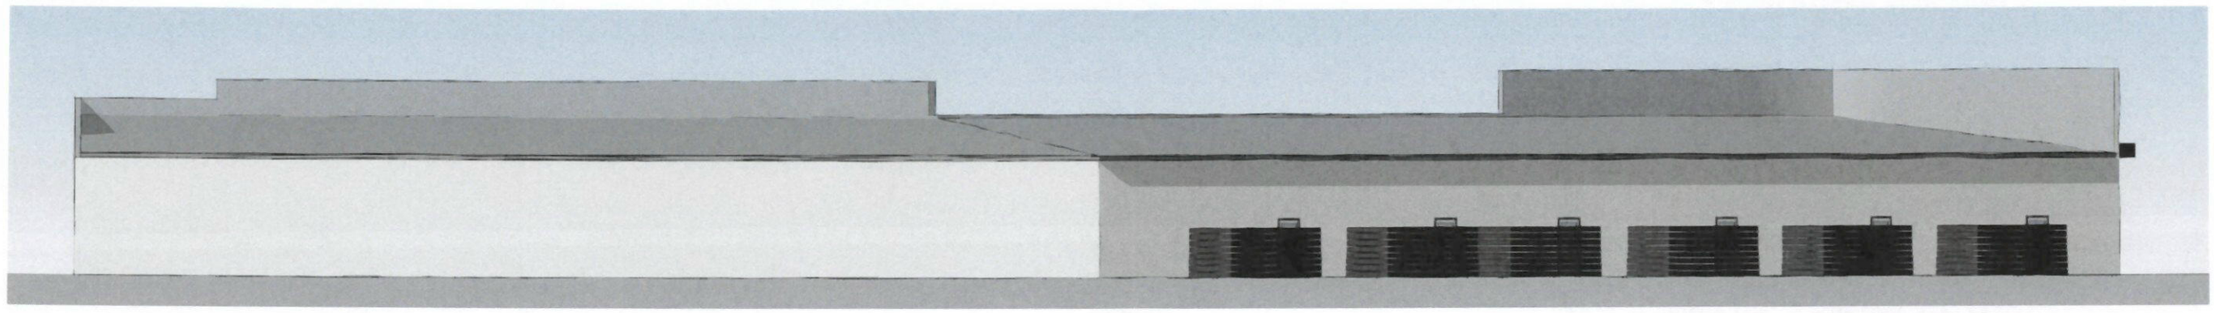

ELEVATION - E

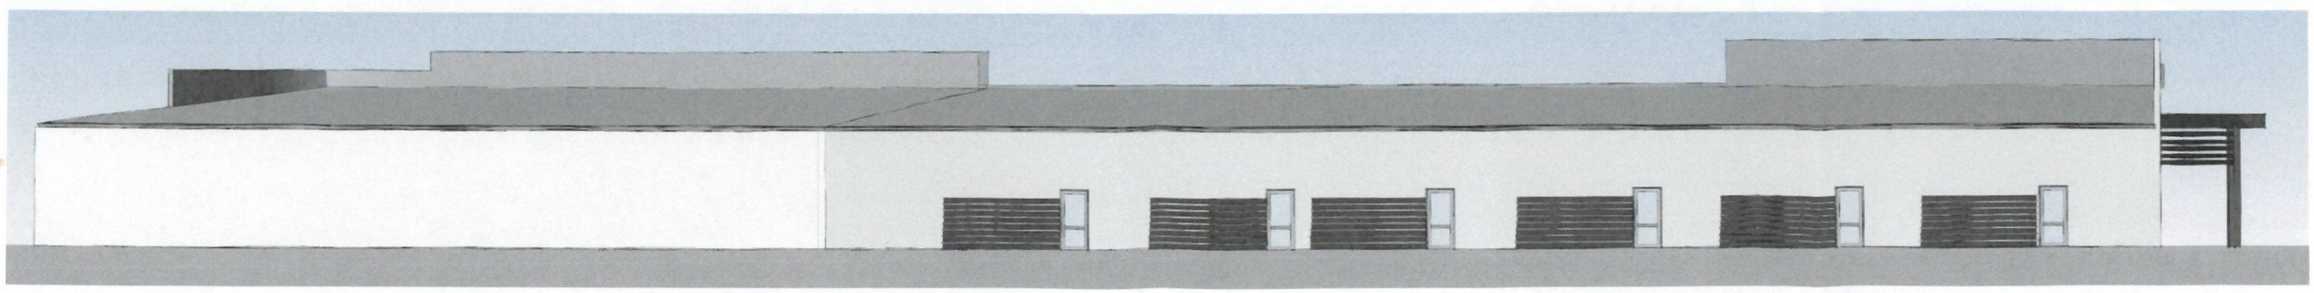

ELEVATION - F

TE KOWHAI VILLAGE COMMERCIAL DEVELOPMENT

561 Horotiu Road, Te Kowhai


SK03 ELEVATIONS D-F

DATE 15-02-2019
SCALE 1 : 200
ISSUE TYPE LANDUSE REV1
JOB # 18-039

DDL ARCHITECTURE

Document Set ID: 2244959
Version: 1, Version Date: 20/05/2019

WAIKATO DISTRICT COUNCIL
17 MAY 2019
Time ..... Initials.....
NGARUAWAHIA

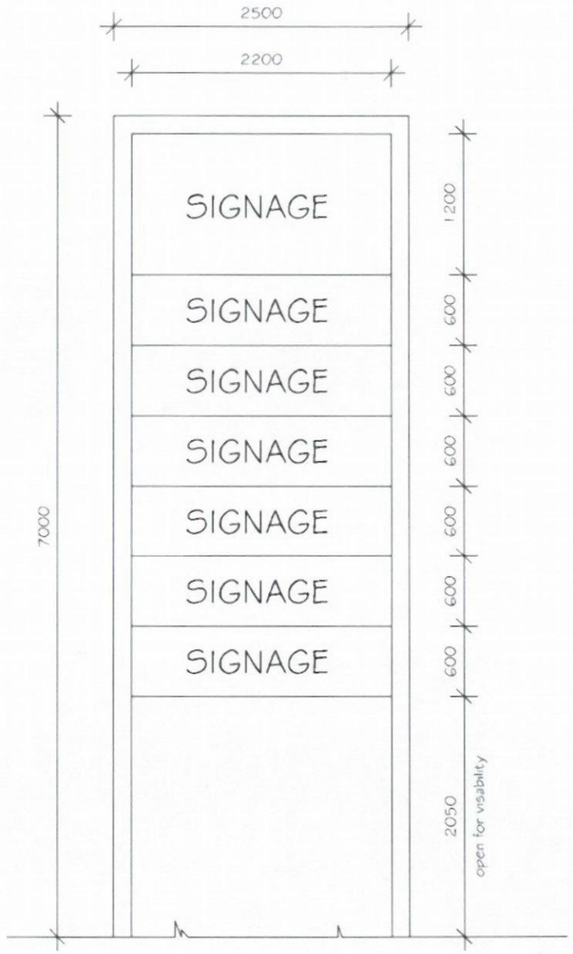

TE KOWHAI VILLAGE COMMERCIAL DEVELOPMENT

561 Horotiu Road, Te Kowhai

SK04 Signage elevation

DATE 15-02-2019
SCALE 1 : 50
ISSUE TYPE LANDUSE REV1
JOB # 18-039

DDL ARCHITECTURE

Document Set ID: 2244959
Version: 1, Version Date: 20/05/2019